

MONUMENT RECORD
State of Indiana - County of Monroe

Section: 05

Township: 9 North

Range: 2 West

Corner ID: Rich G-03


Monument Description & Remarks: Replaced old rusty masonry nail, painted orange, in centerline of Starnes Road with 2½" PK nail.

References on file in the County Surveyor's Office: Survey by Smith Quillman & Associates recorded in Book #2, Page 115, in the Monroe County Recorder's Office.

RECOVERY TIE DRAWING

Field Book 99-01 Page No. 18

USGS Whitehall Quad

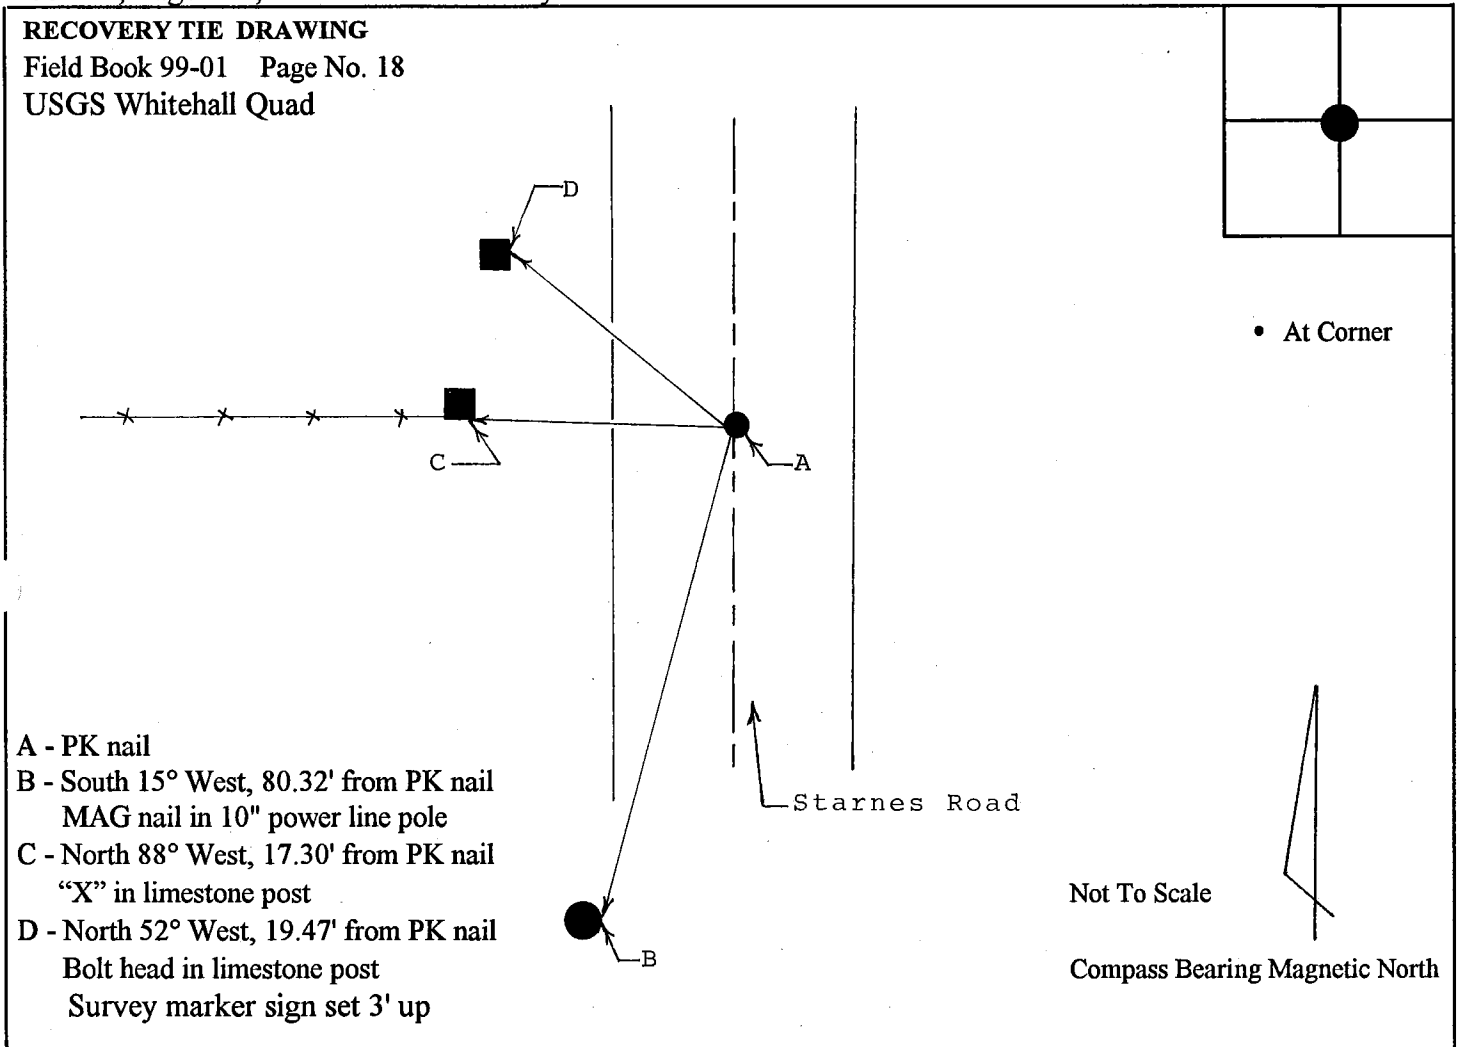


I, Kevin P. Enright, Monroe County Surveyor, hereby certify that this document was prepared under my direction in accordance with the provisions of Section 36-2-12-13 of the Indiana Code; and the above data is given under my hand and seal this 19th day of April, 1999.

Kevin Enright

Administered by Surveyor Review Board

August 12, 1999

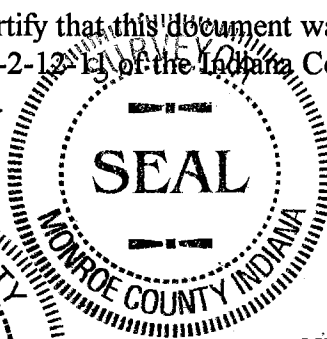

**** Certified**
subject to survey
evidence to the East
and South.